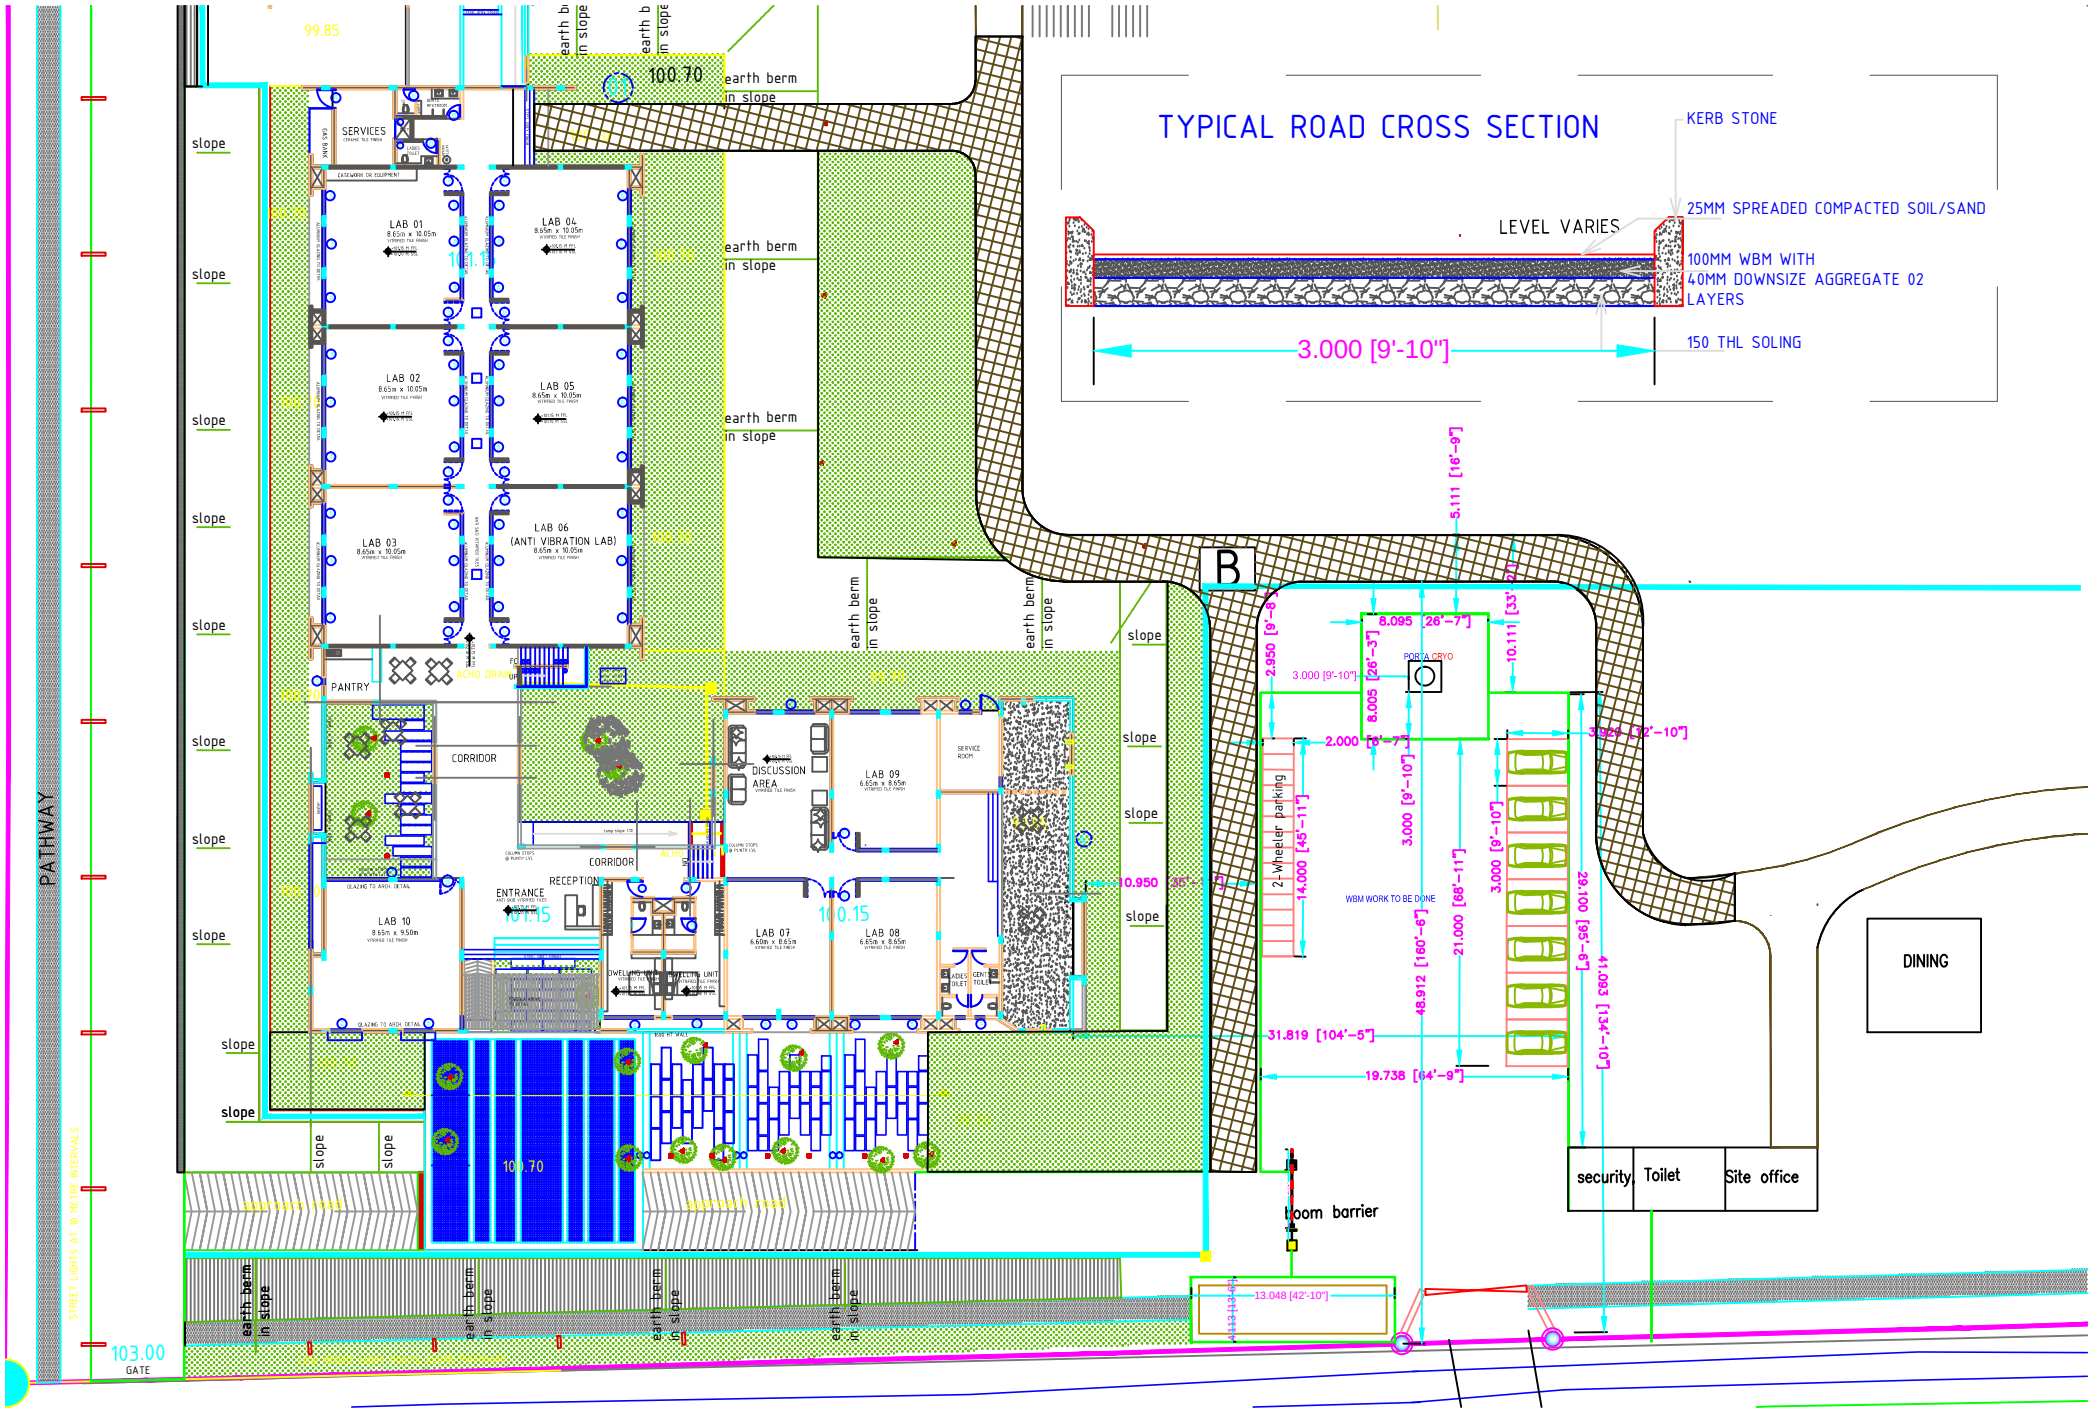
TYPICAL ROAD CROSS SECTION
KERB STONE
25MM SPREADED COMPACTED SOIL/SAND
LEVEL VARIES
100MM WBM WITH
40MM DOWNSIZE AGGREGATE 02
LAYERS
150 THL SOLING
3.000 [9'-10"]
PATHWAY
STREET LIGHTS AT 10 METRE INTERVALS
SERVICES
LAB 01
LAB 02
LAB 03
LAB 04
LAB 05
LAB 06
(ANTI VIBRATION LAB)
LAB 07
LAB 08
LAB 09
LAB 10
PANTRY
CORRIDOR
DISCUSSION AREA
RECEPTION
ENTRANCE
SERVICE ROOM
earth berm in slope
slope
B
2-Wheeler parking
WBM WORK TO BE DONE
DINING
security
Toilet
Site office
boom barrier
GATE
103.00
100.70
100.15
101.15
99.85